DRAIN PARKING BUMPER

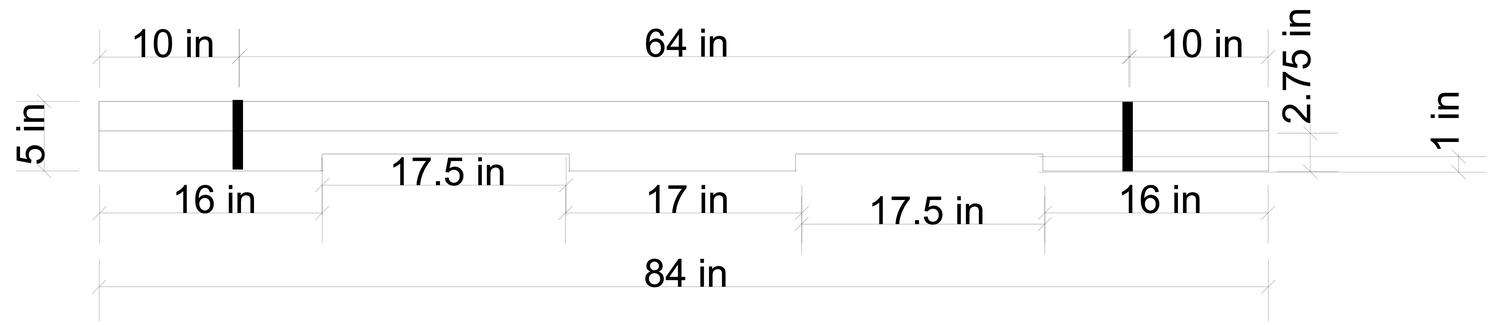

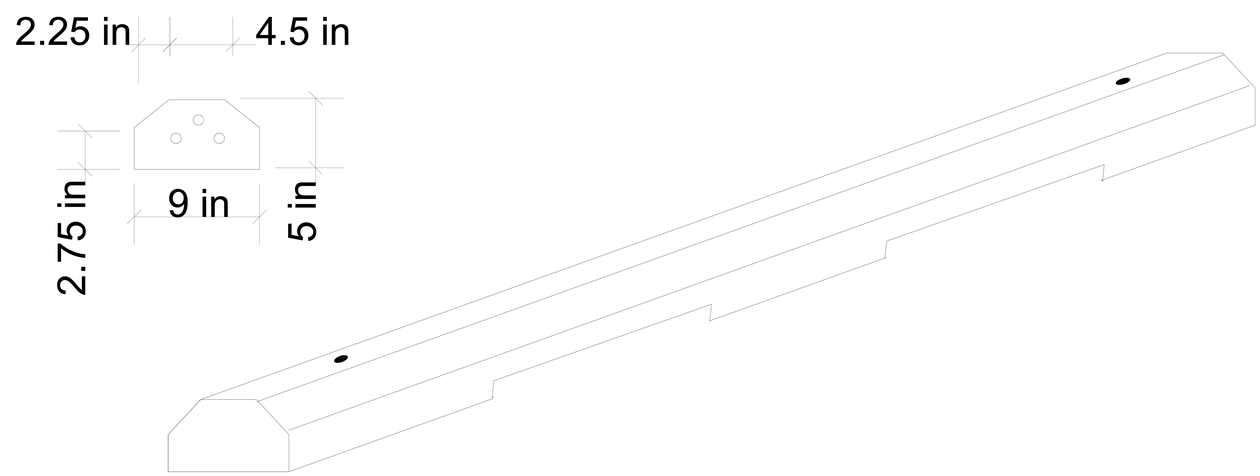

Length: 7'-0"

Height: 5"

Width: 9"

Weight: 250 lbs.

Air Entrained Concrete
4000 p.s.i. @ 28 days

OTTO'S
PARKING MARKING
COMPANY
GREENWOOD, IN
OFFICE (317) 882-8933
TOLL FREE (800) 888-7996
FAX (317) 888-7628